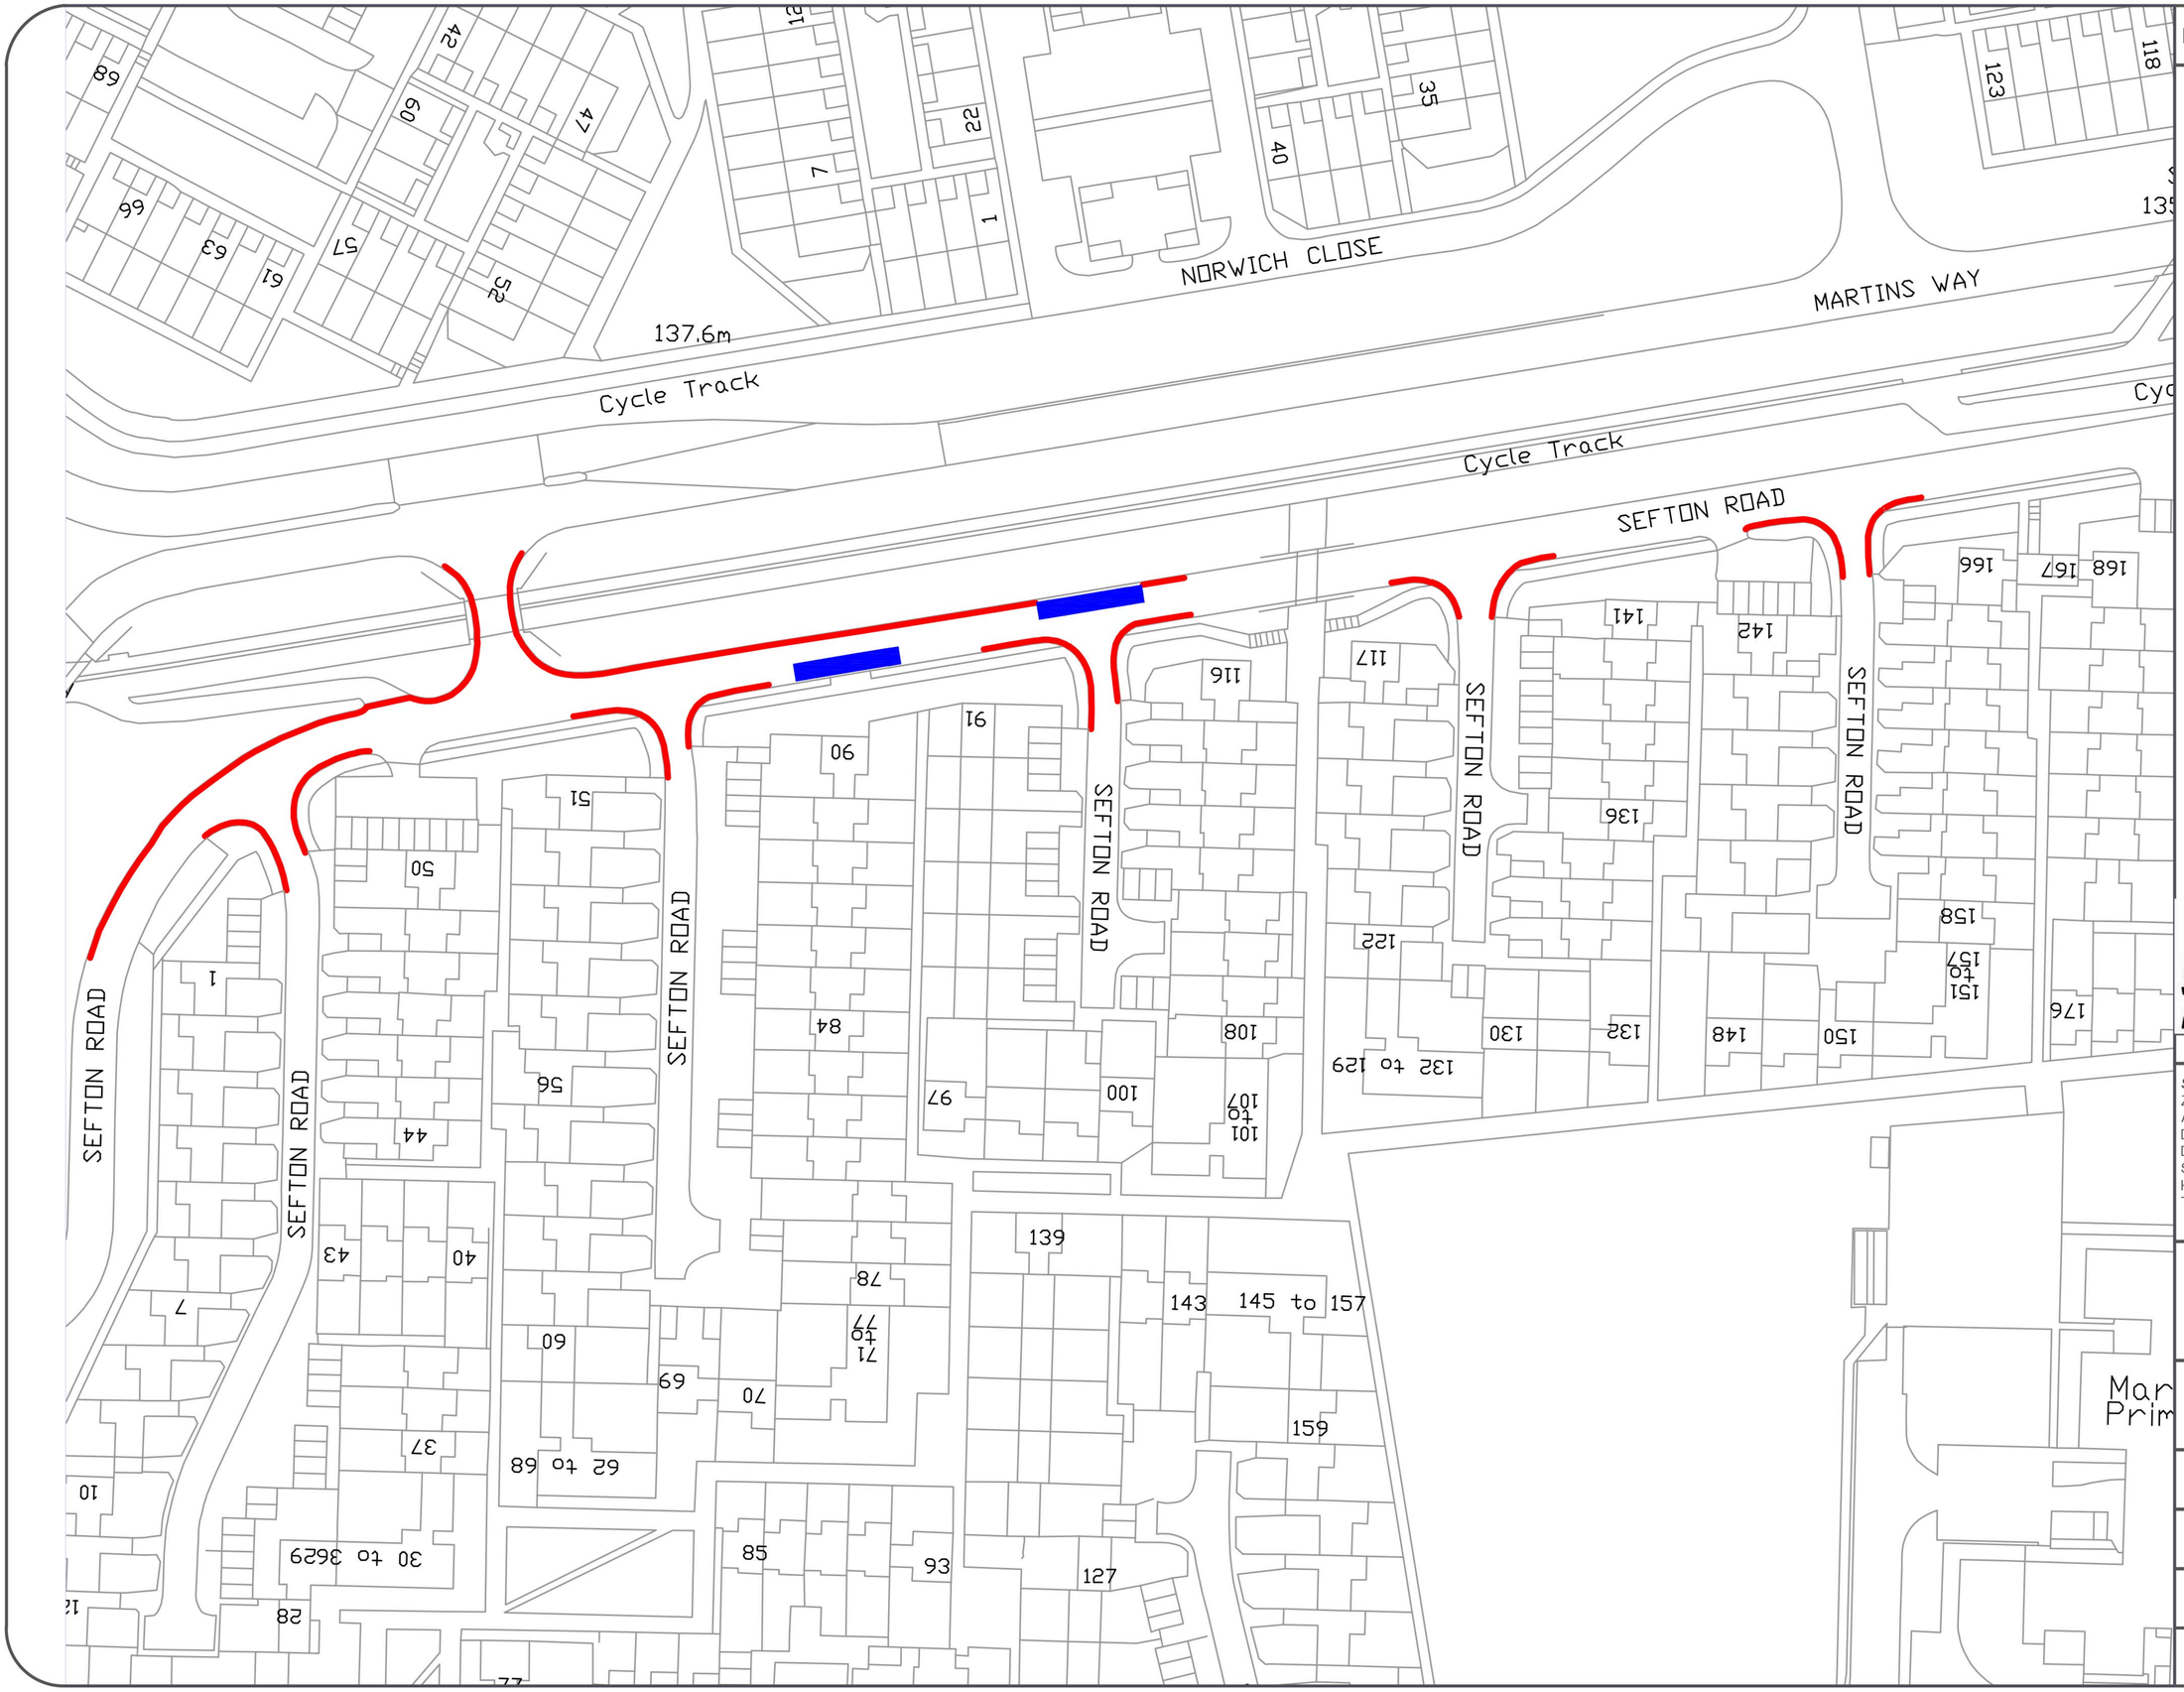

NOTES / REVISIONS

PROPOSED DOUBLE YELLOW LINES

BUS STOP

Stevenage BOROUGH COUNCIL

no:	Revision	Date:

STEVENAGE BOROUGH COUNCIL
Zayd al Jawad
Asst. Director, Planning and Regulation
Daneshill House,
Danestrete,
Stevenage,
Herts, SG1 1HN.
Telephone: (01438) 242242

PROJECT: SEFTON ROAD

DRAWING: SEFTON ROAD

DRAWN BY: DN

CHECKED: LA

DATE: 08/05/2024

SCALE: 1:1000

DRAWING NUMBER: TPE03/24-2A/01